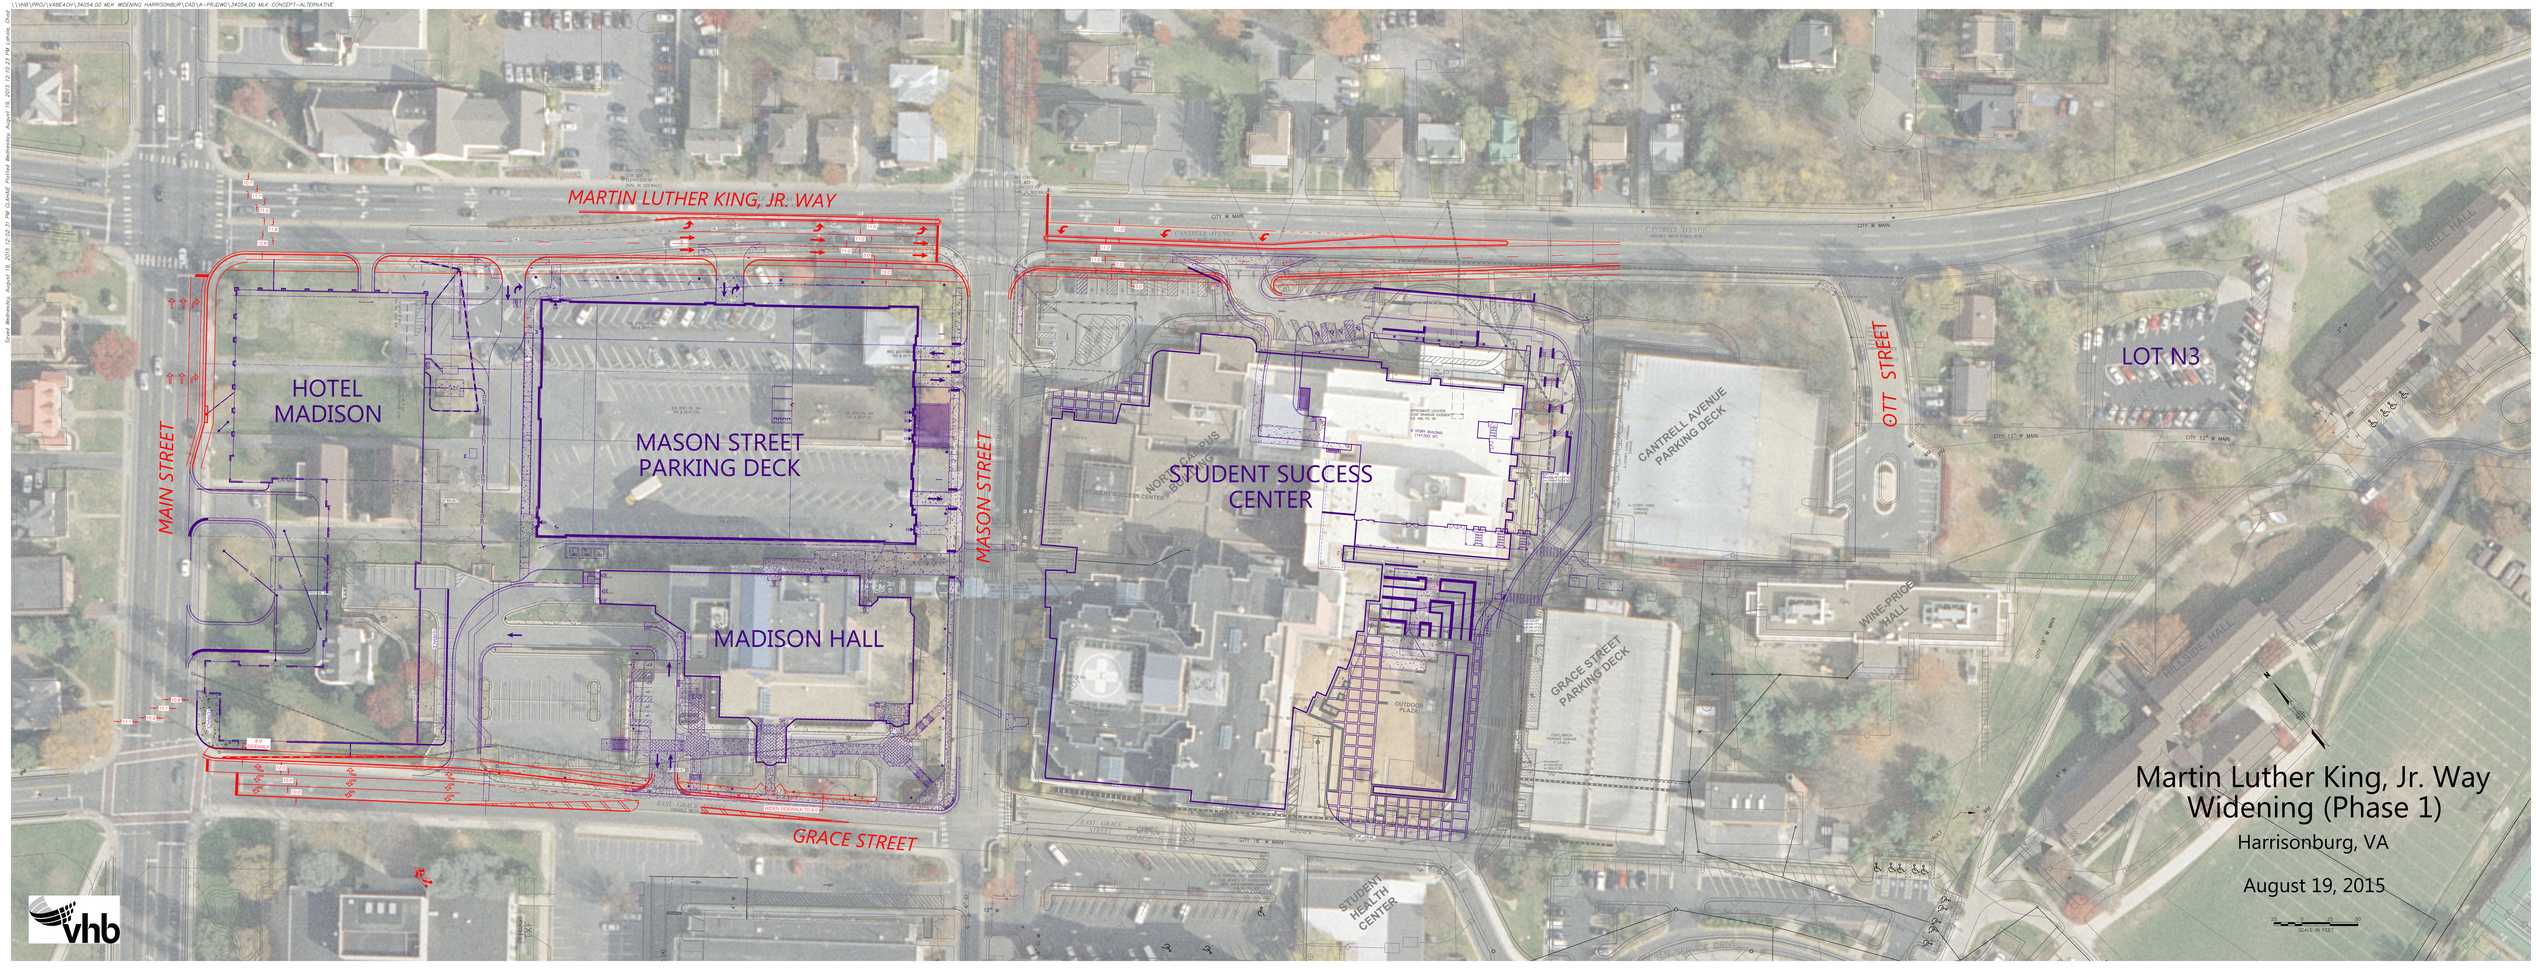
MARTIN LUTHER KING, JR. WAY
MAIN STREET
HOTEL MADISON
MASON STREET PARKING DECK
MADISON HALL
MASON STREET
GRACE STREET
STUDENT SUCCESS CENTER
CANTRELL AVENUE PARKING DECK
OTT STREET
LOT N3
GRACE STREET PARKING DECK
WINE-PRICE HALL
HILLSIDE HALL
BELL HALL
STUDENT HEALTH CENTER
Martin Luther King, Jr. Way
Widening (Phase 1)
Harrisonburg, VA
August 19, 2015
vhb